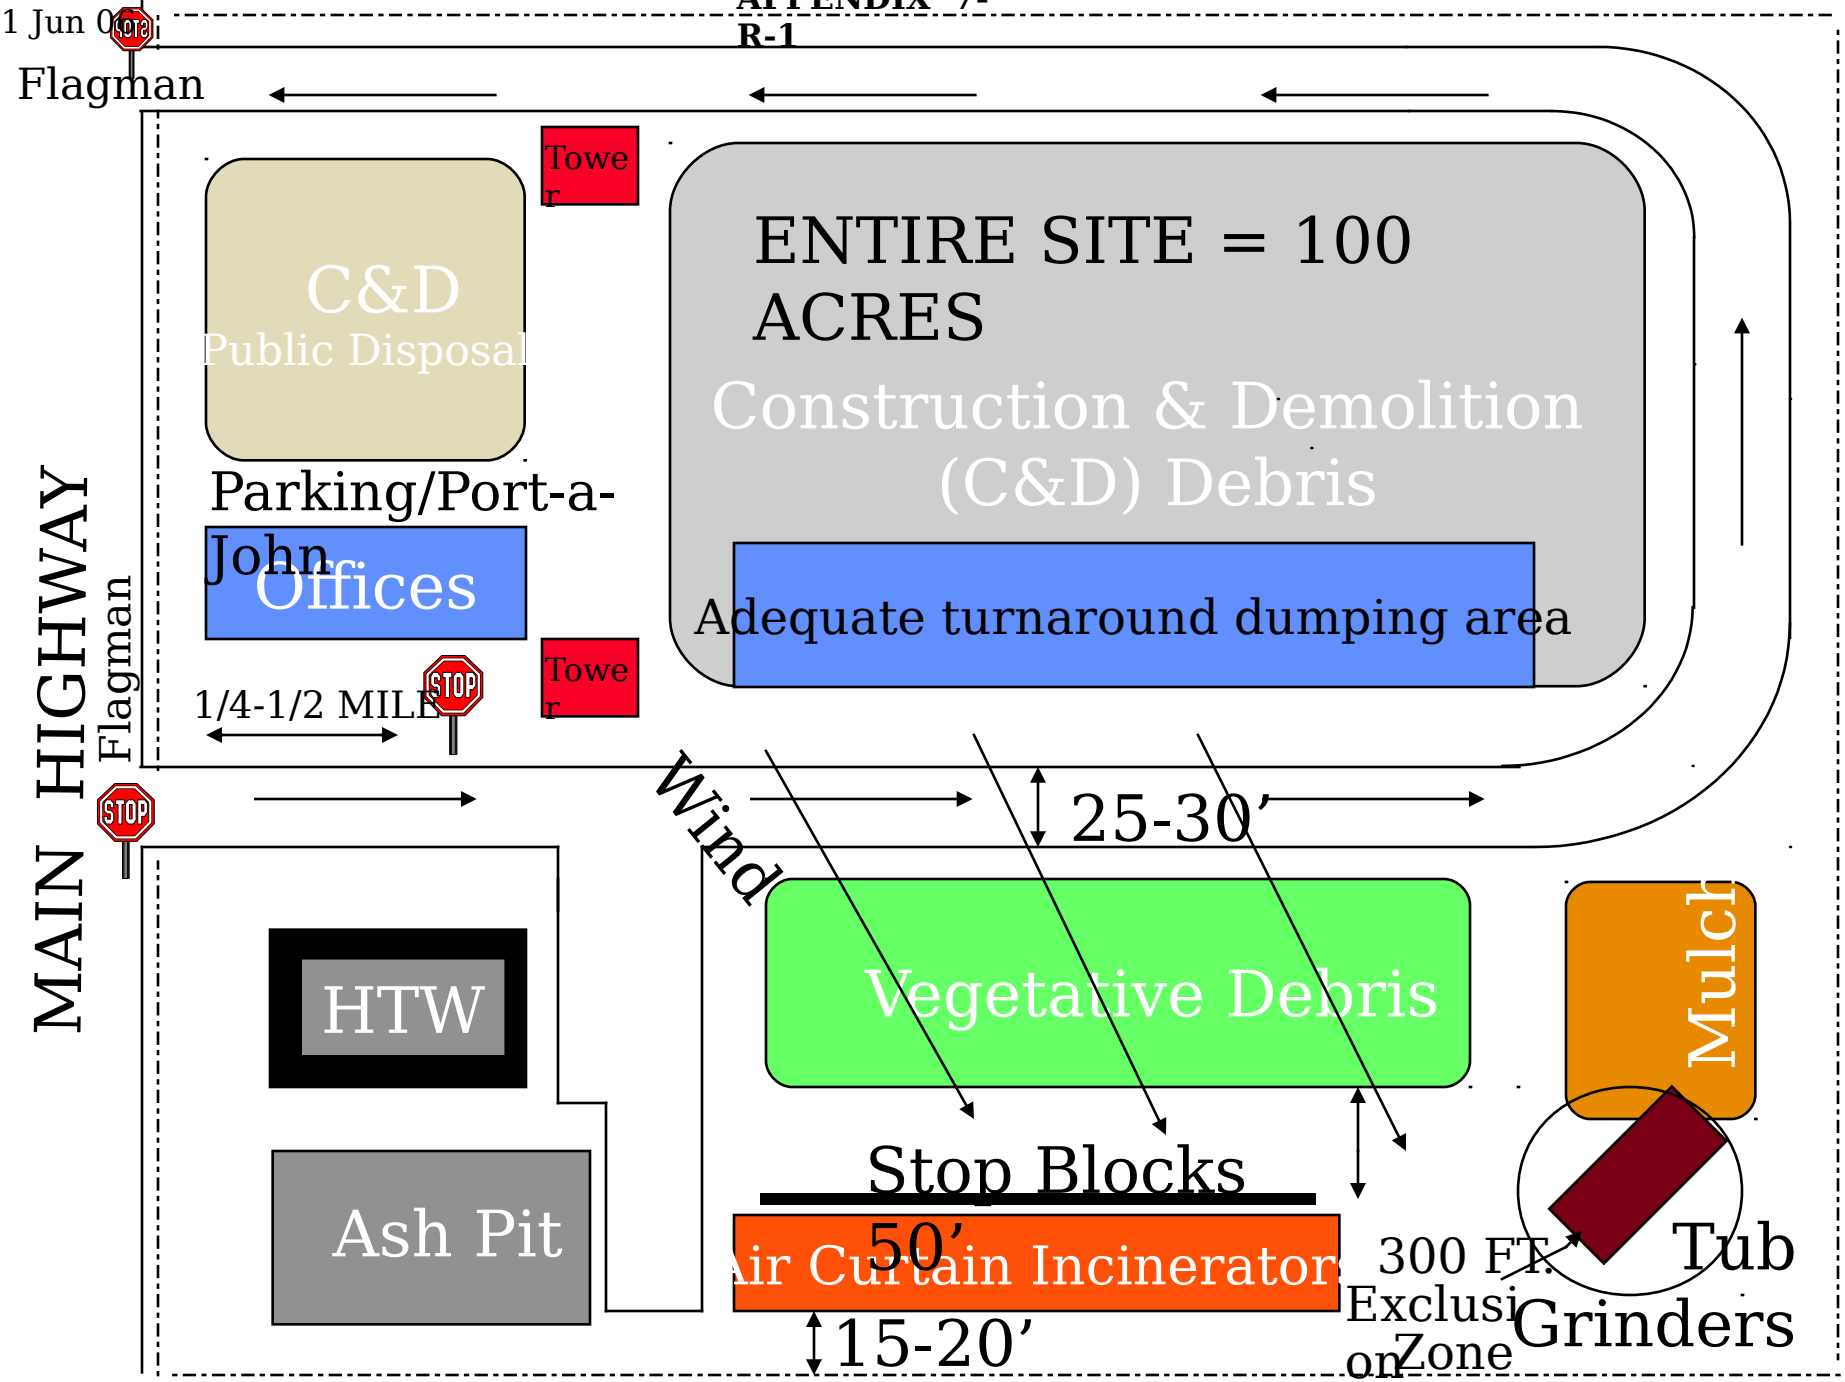
Flagman
Tower
C&D
Public Disposal
ENTIRE SITE = 100 ACRES
Construction & Demolition (C&D) Debris
Parking/Port-a-John
Offices
Adequate turnaround dumping area
Tower
1/4-1/2 MILE
STOP
MAIN HIGHWAY
Flagman
STOP
Wind
25-30’
HTW
Vegetative Debris
Mulch
Ash Pit
Stop Blocks
50’
Air Curtain Incinerator
300 FT. Exclusion Zone
Tub Grinders
15-20’